


Balkon
1,91qm (3,82qm/2) 2.RW

4Z/5P 95,09qm
+ 1,91qm Balkon

Balkon 2
1,70qm (3,40qm/2) 2.RW

4Z/5P 95,09qm
+ 4,74qm Balkon

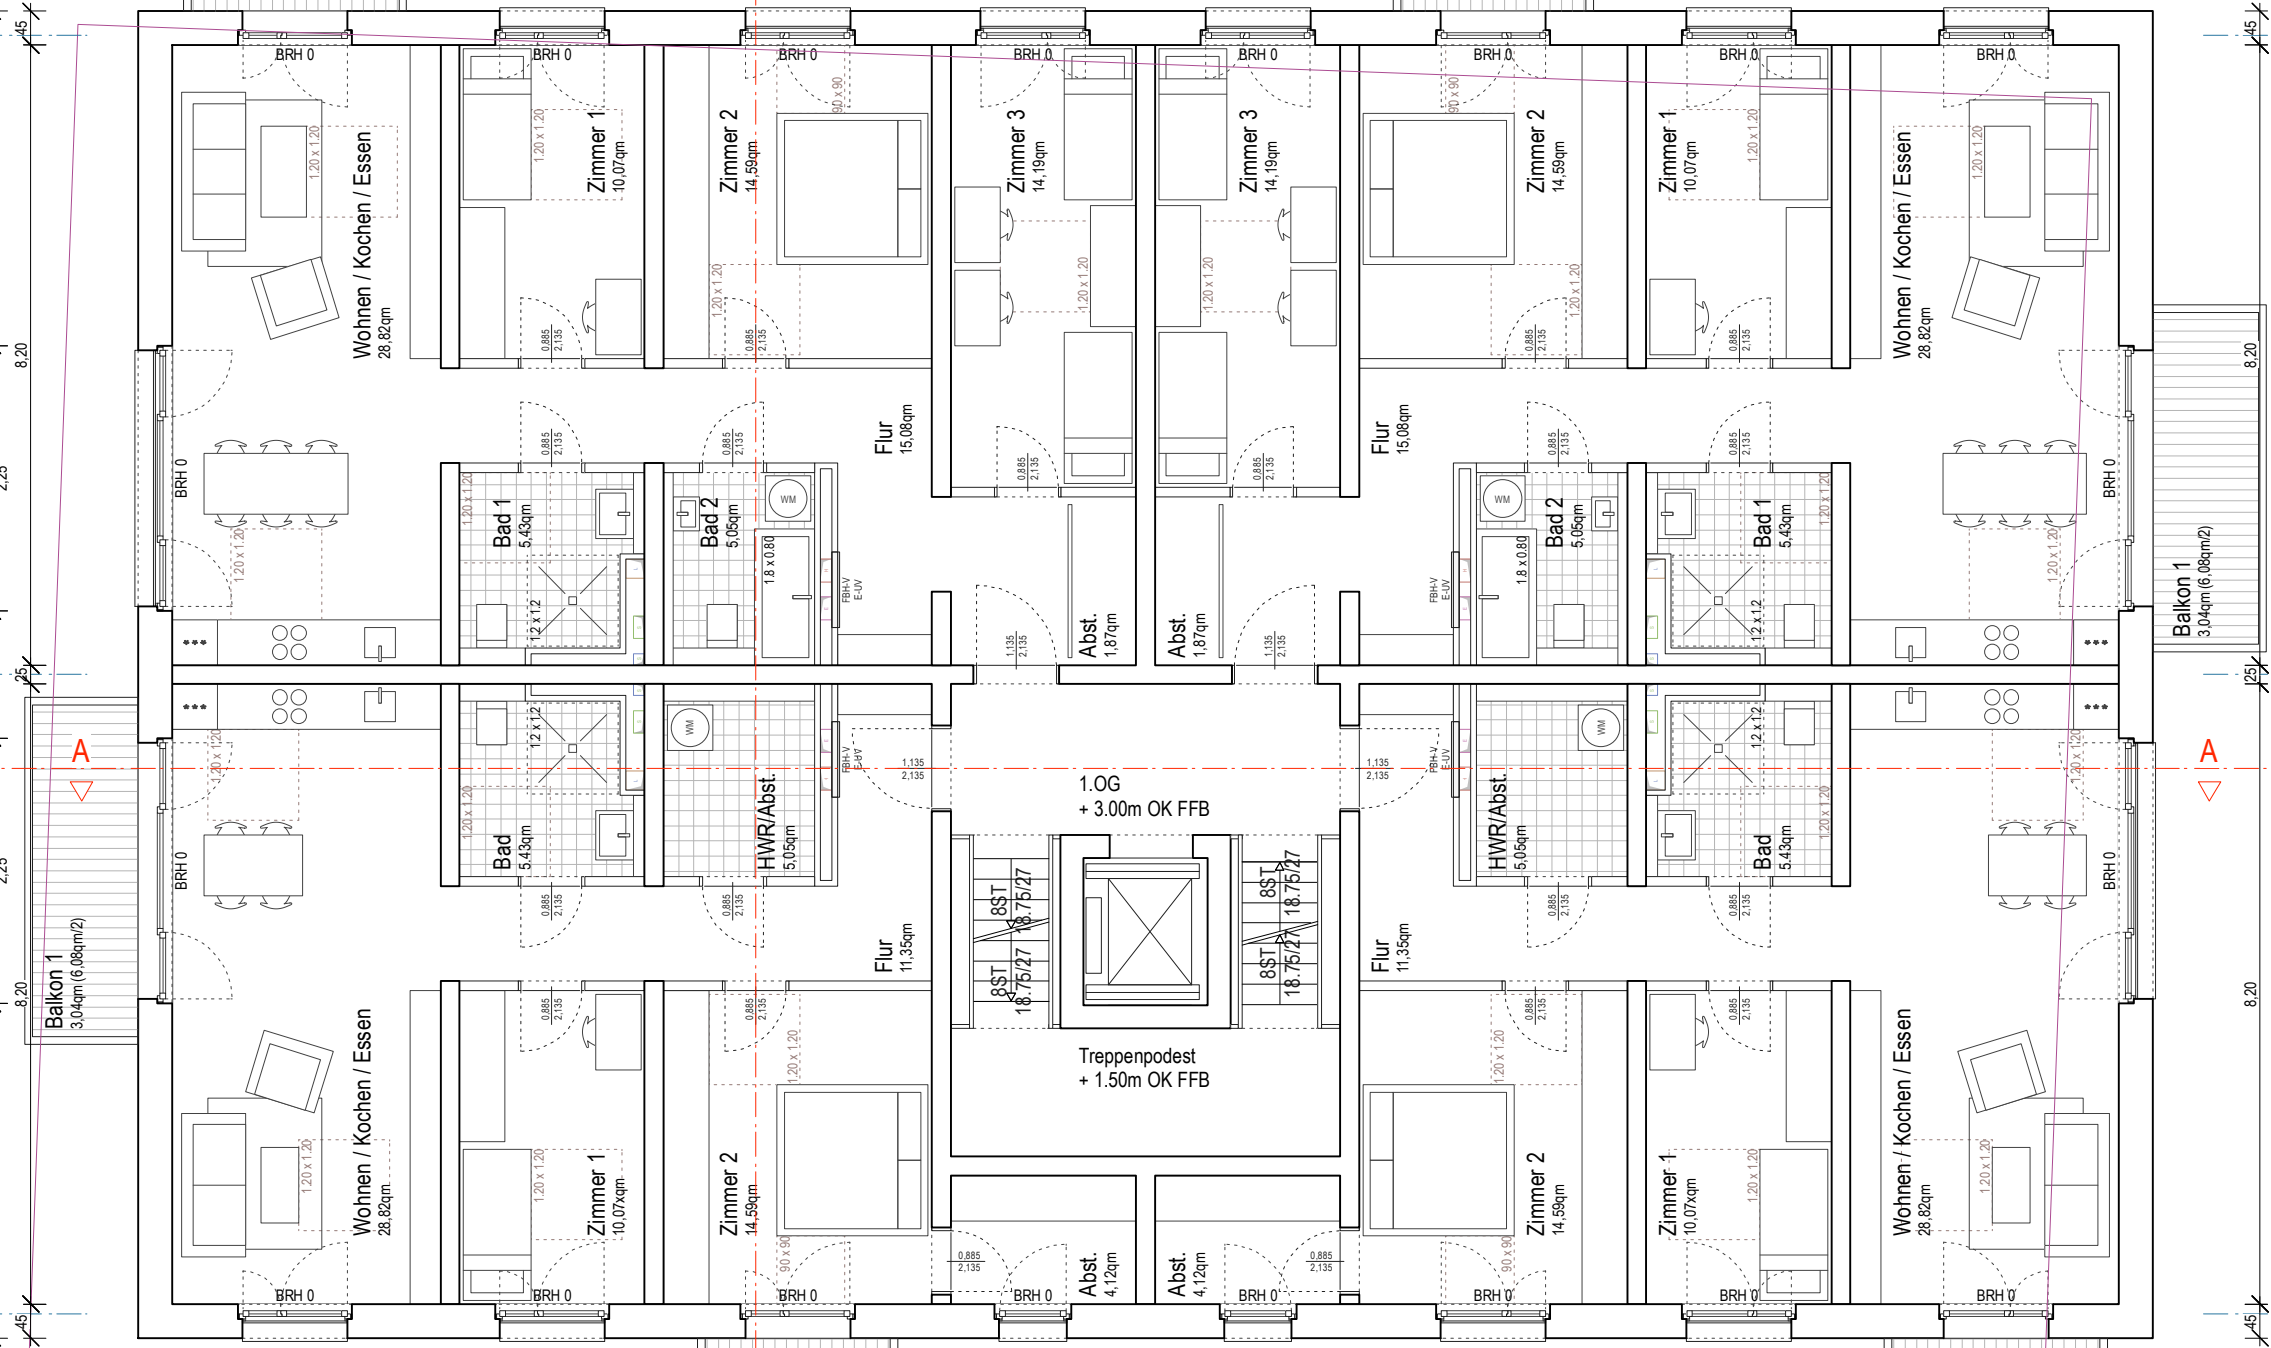


3Z/3P 79,37qm
+ 4,74qm Balkon


Balkon 2
1,70qm (3,40qm/2) 2.RW

3Z/3P 79,37qm
+ 1,91qm Balkon

Balkon
1,91qm (3,82qm/2) 2.RW

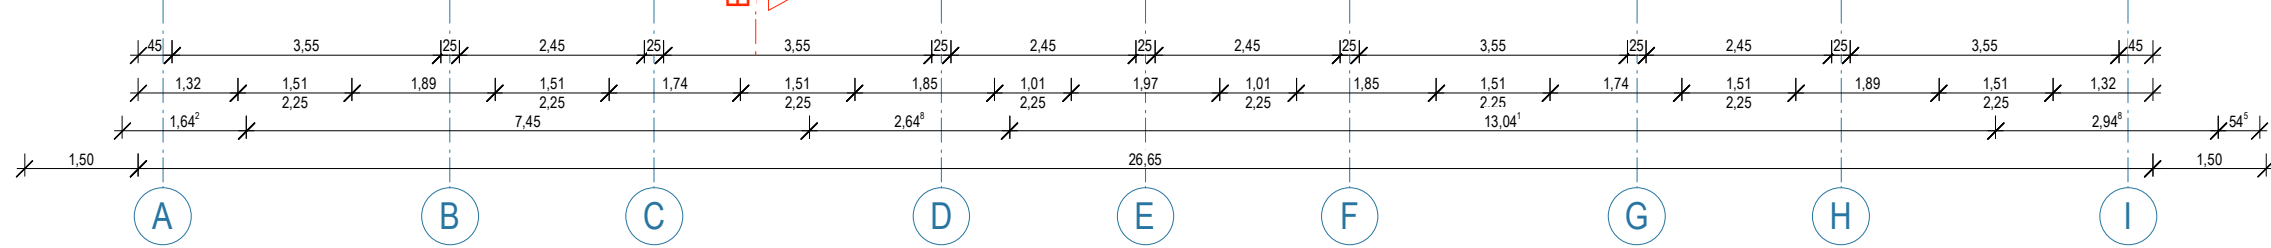

OK FFB EG
±0.00
529.00 DHNN

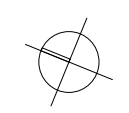

Darstellung
Grundriss
1. Obergeschoss